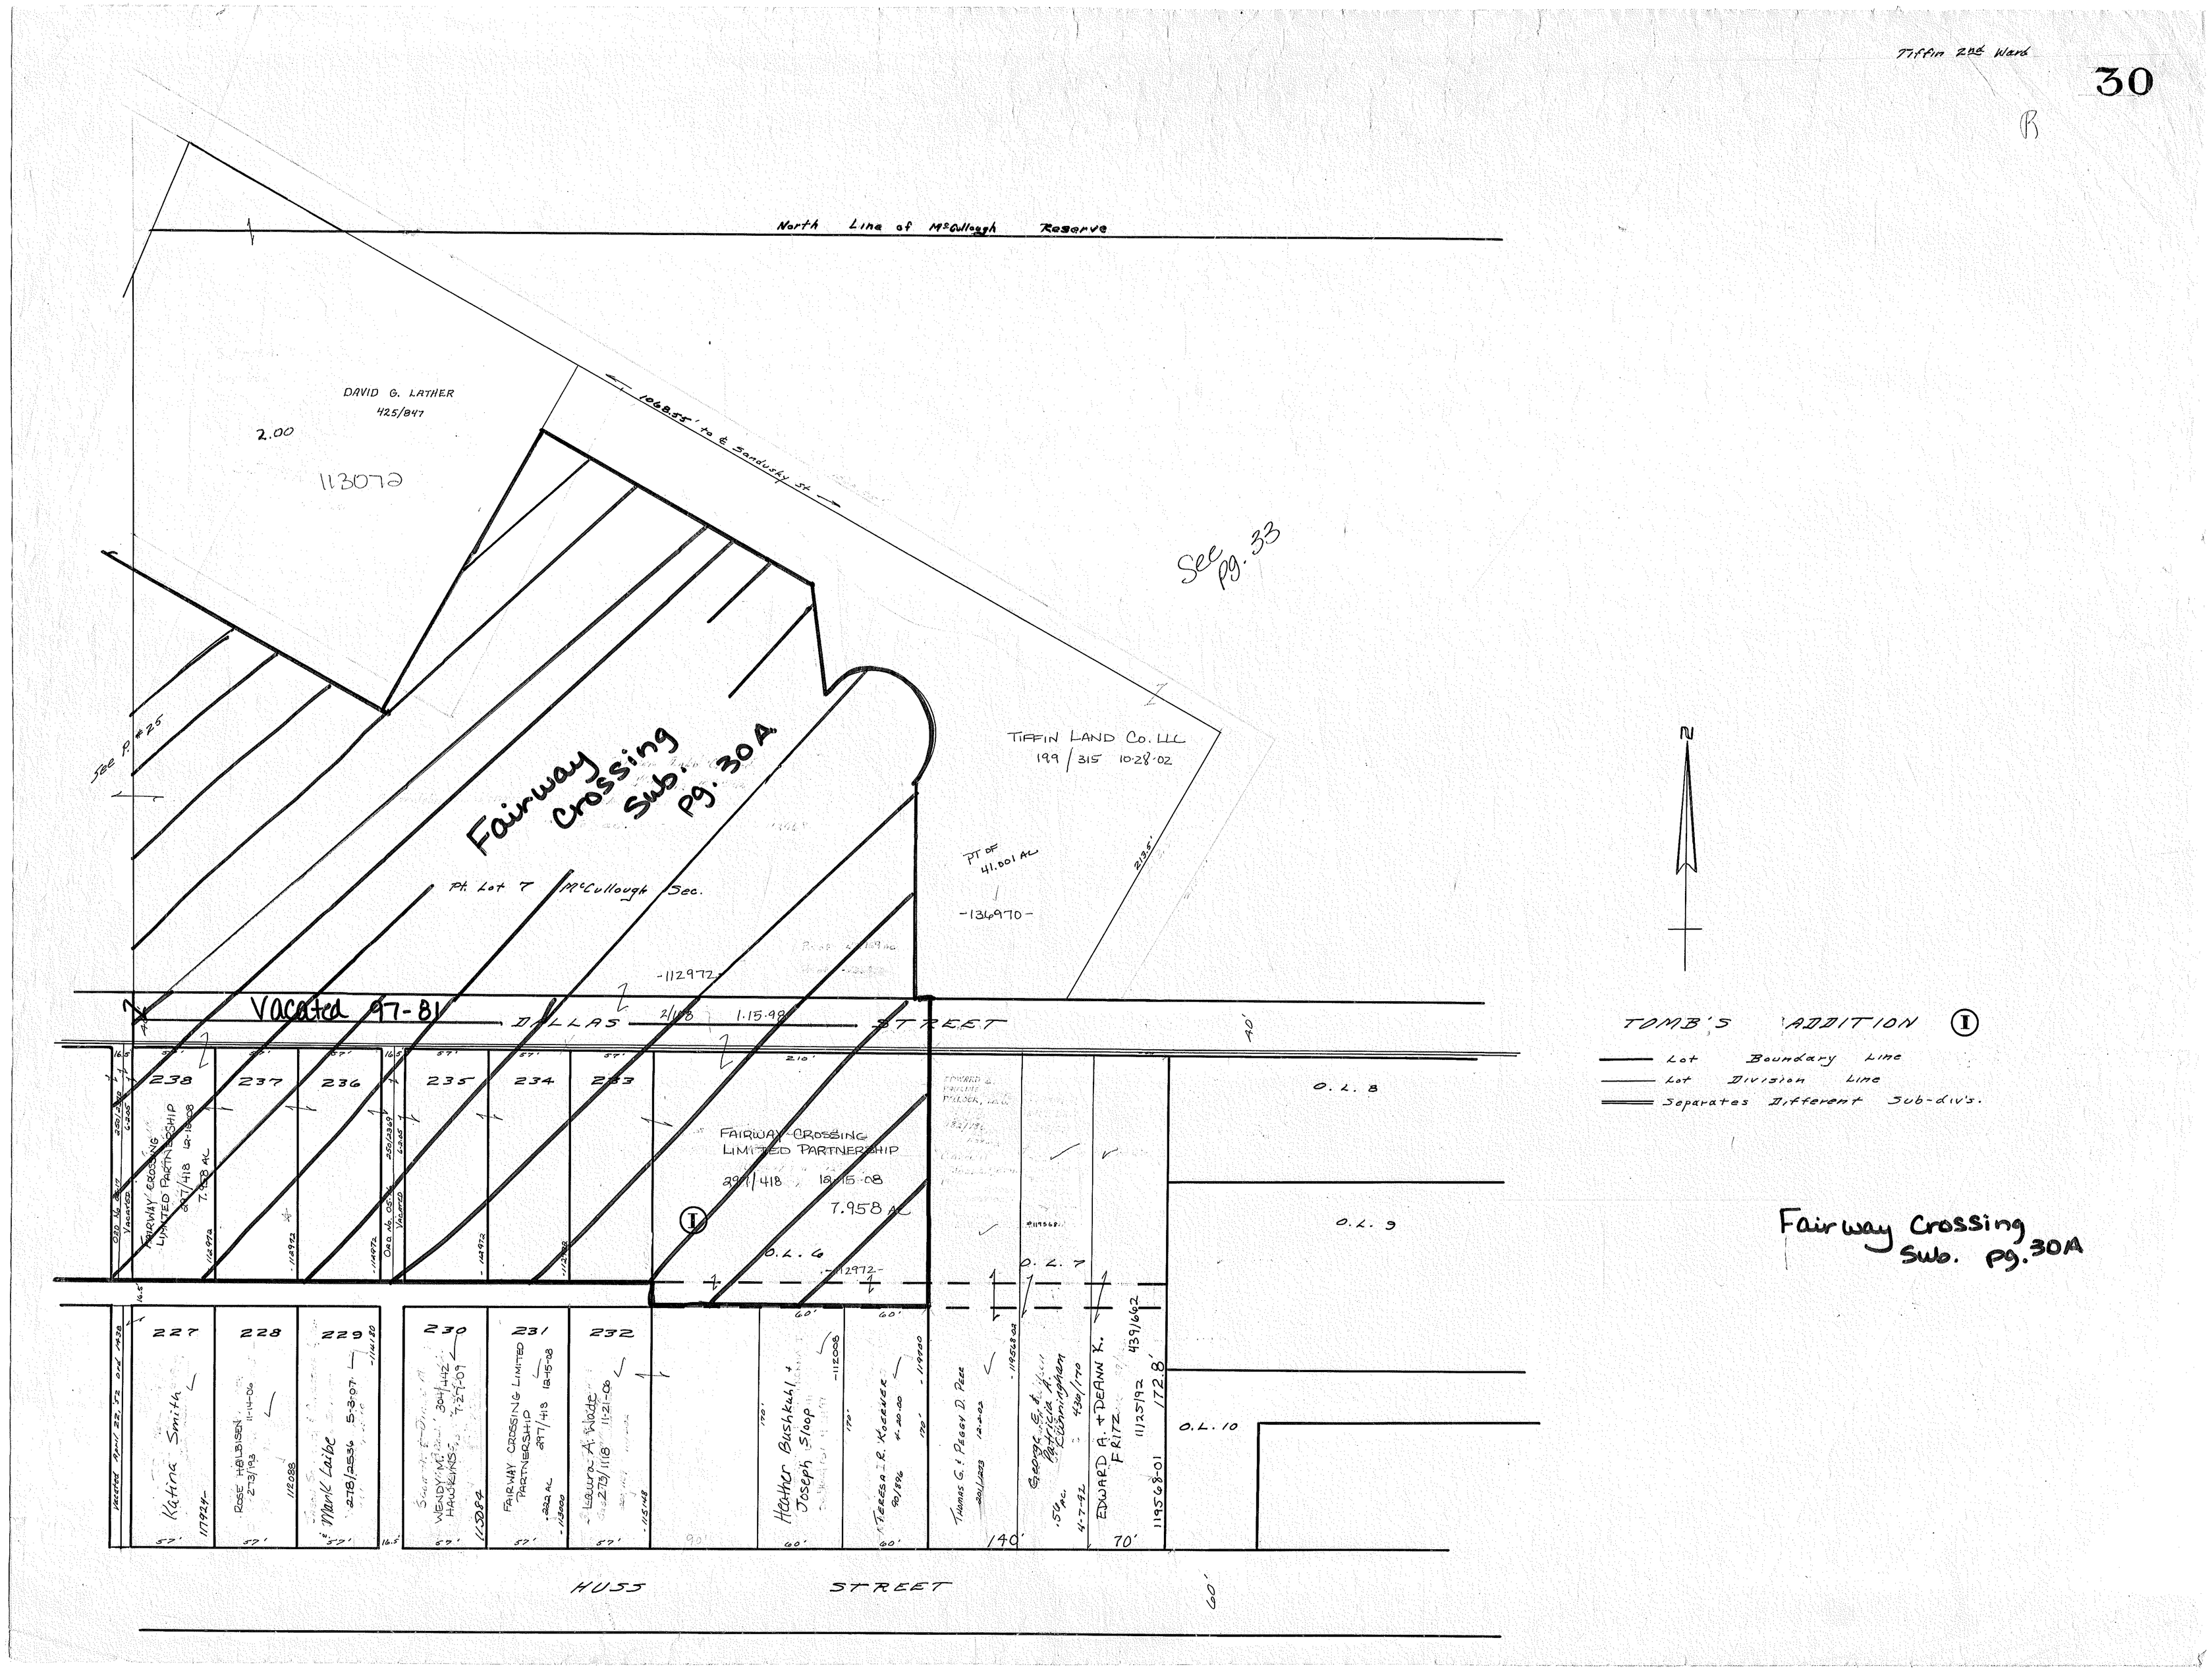
North Line of McCullough Reserve
DAVID G. LATHER
425/847
2.00
113072
1068.55' to ℄ Sandusky St.
See pg. 33
See P. #25
Fairway Crossing Sub. pg. 30A
Pt. Lot 7 McCullough Sec.
TIFFIN LAND Co. LLC
199/315 10-28-02
PT OF 41.001 AC
-136970-
-112972-
Vacated 97-81
DALLAS STREET
238
237
236
235
234
233
FAIRWAY CROSSING LIMITED PARTNERSHIP
297/418 12-15-08
7.958 AC
O.L. 6
O.L. 7
O.L. 8
O.L. 9
O.L. 10
227
228
229
230
231
232
Katina Smith
ROSE HOLBISEN
Mark Laibe
WENDY M. HAWKINS
FAIRWAY CROSSING LIMITED PARTNERSHIP
Lauro A. Wade
Heather Bushkuhl + Joseph Sloop
Teresa R. Koerner
Thomas G. + Peggy D. Peer
George G. + Patricia A. Cunningham
EDWARD A. + DEANN K. FRITZ
HUSS STREET
TOMB'S ADDITION (I)
Lot Boundary Line
Lot Division Line
Separates Different Sub-div's.
Fairway Crossing Sub. pg. 30A